


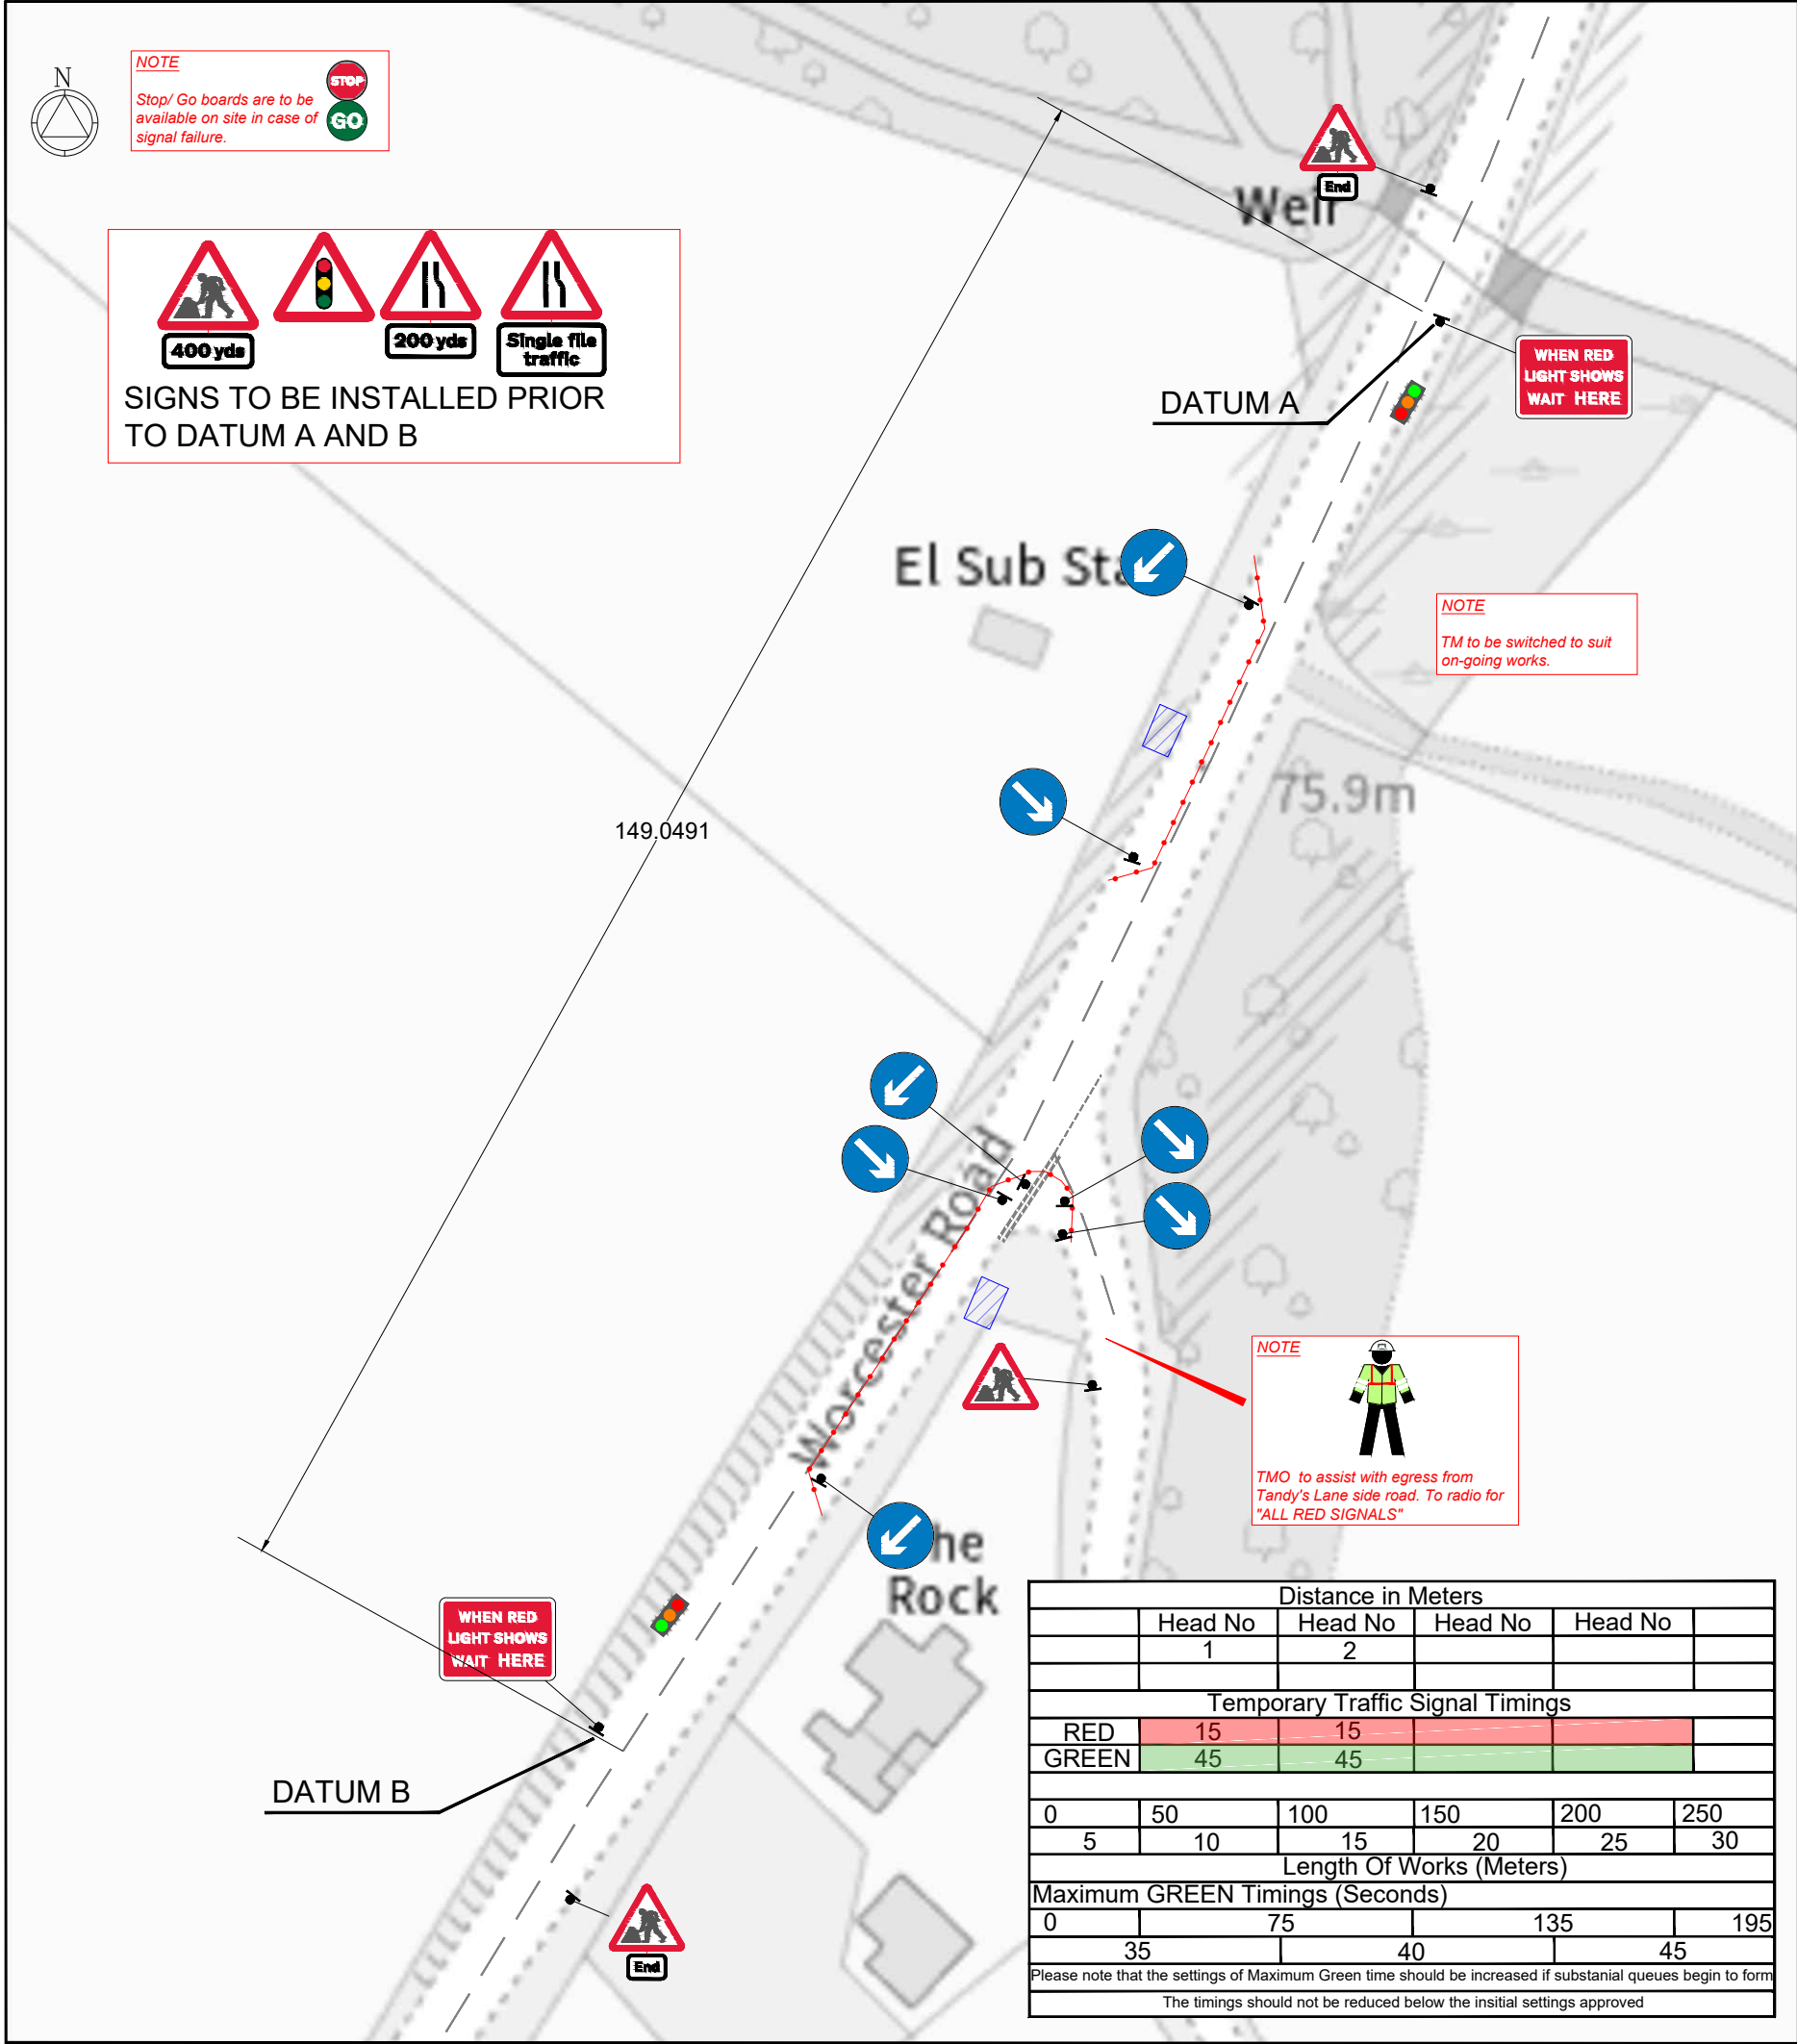

2WAY TRAFFIC SIGNALS :

NOTES

- All traffic signs shall comply with Chapter 8 of the Traffic Signs Manual
- Maximum distance between any two temporary traffic signals to be 249m. Minimum distance between any two temporary traffic signals to be 30m.
- Temporary traffic signals shall not occur within 150m of an existing level crossing, Pelican crossing or signalised junction without the consent of the Engineer. The Engineer shall consult with the authority responsible for any of these types of facility prior to traffic management being installed in adjacent areas.
- Coning shall be installed at 45° to the edge of carriageway, as generally indicated.
- Cable crossing protectors and P7010/P7013 signs shall be provided whenever control cables cross a section of carriageway open to traffic.
- The signal control mechanism shall normally be placed in a location from which it is possible to view all approaches to the site.
- Duplicate primary signal to be installed as instructed.
- Lane width past the works to be 3.5m maximum, 3.25m desirable minimum, 3.0m absolute minimum.

Sign Schedule	
	ID: 001 Qty: 4 Ref: 517 Road narrows on one side only ahead - right
	ID: 002 Qty: 2 Ref: 572 Distance ahead to hazard
	ID: 003 Qty: 2 Ref: 543 Traffic signals ahead
	ID: 004 Qty: 2 Ref: 518 Single file traffic
	ID: 005 Qty: 2 Ref: 572 Distance ahead to hazard
	ID: 006 Qty: 2 Ref: 645 End panel
	ID: 007 Qty: 5 Ref: 7001 Road works ahead
	ID: 008 Qty: 2 Ref: 7011 When Red Light Shows Wait Here
	ID: 009 Qty: 4 Ref: 610 Keep right
	ID: 010 Qty: 3 Ref: 610 Keep left

KEY

- Pedestrian Barrier
- Cone
- Sign
- Portable traffic signal
- Work area
- Closed area
- Safety Zone
- Diversion Route
- Pedestrian Route
- Traffic signal phase
- Pedestrian ramp (Fixed to ground)
- TM Operative
- Marshal
- No Parking Cones
- Temporary Pedestrian Crossing

DETAIL B

DETAIL C2

Notes:

- During darkness, warning lights to BS EN 12352:2008 should be provided in accordance with Table A1.3 (Appendix 1).
- 40' tapers have 1.5m spacing, no relaxations.
- On motorways and A1, A2, A3, A1972, A